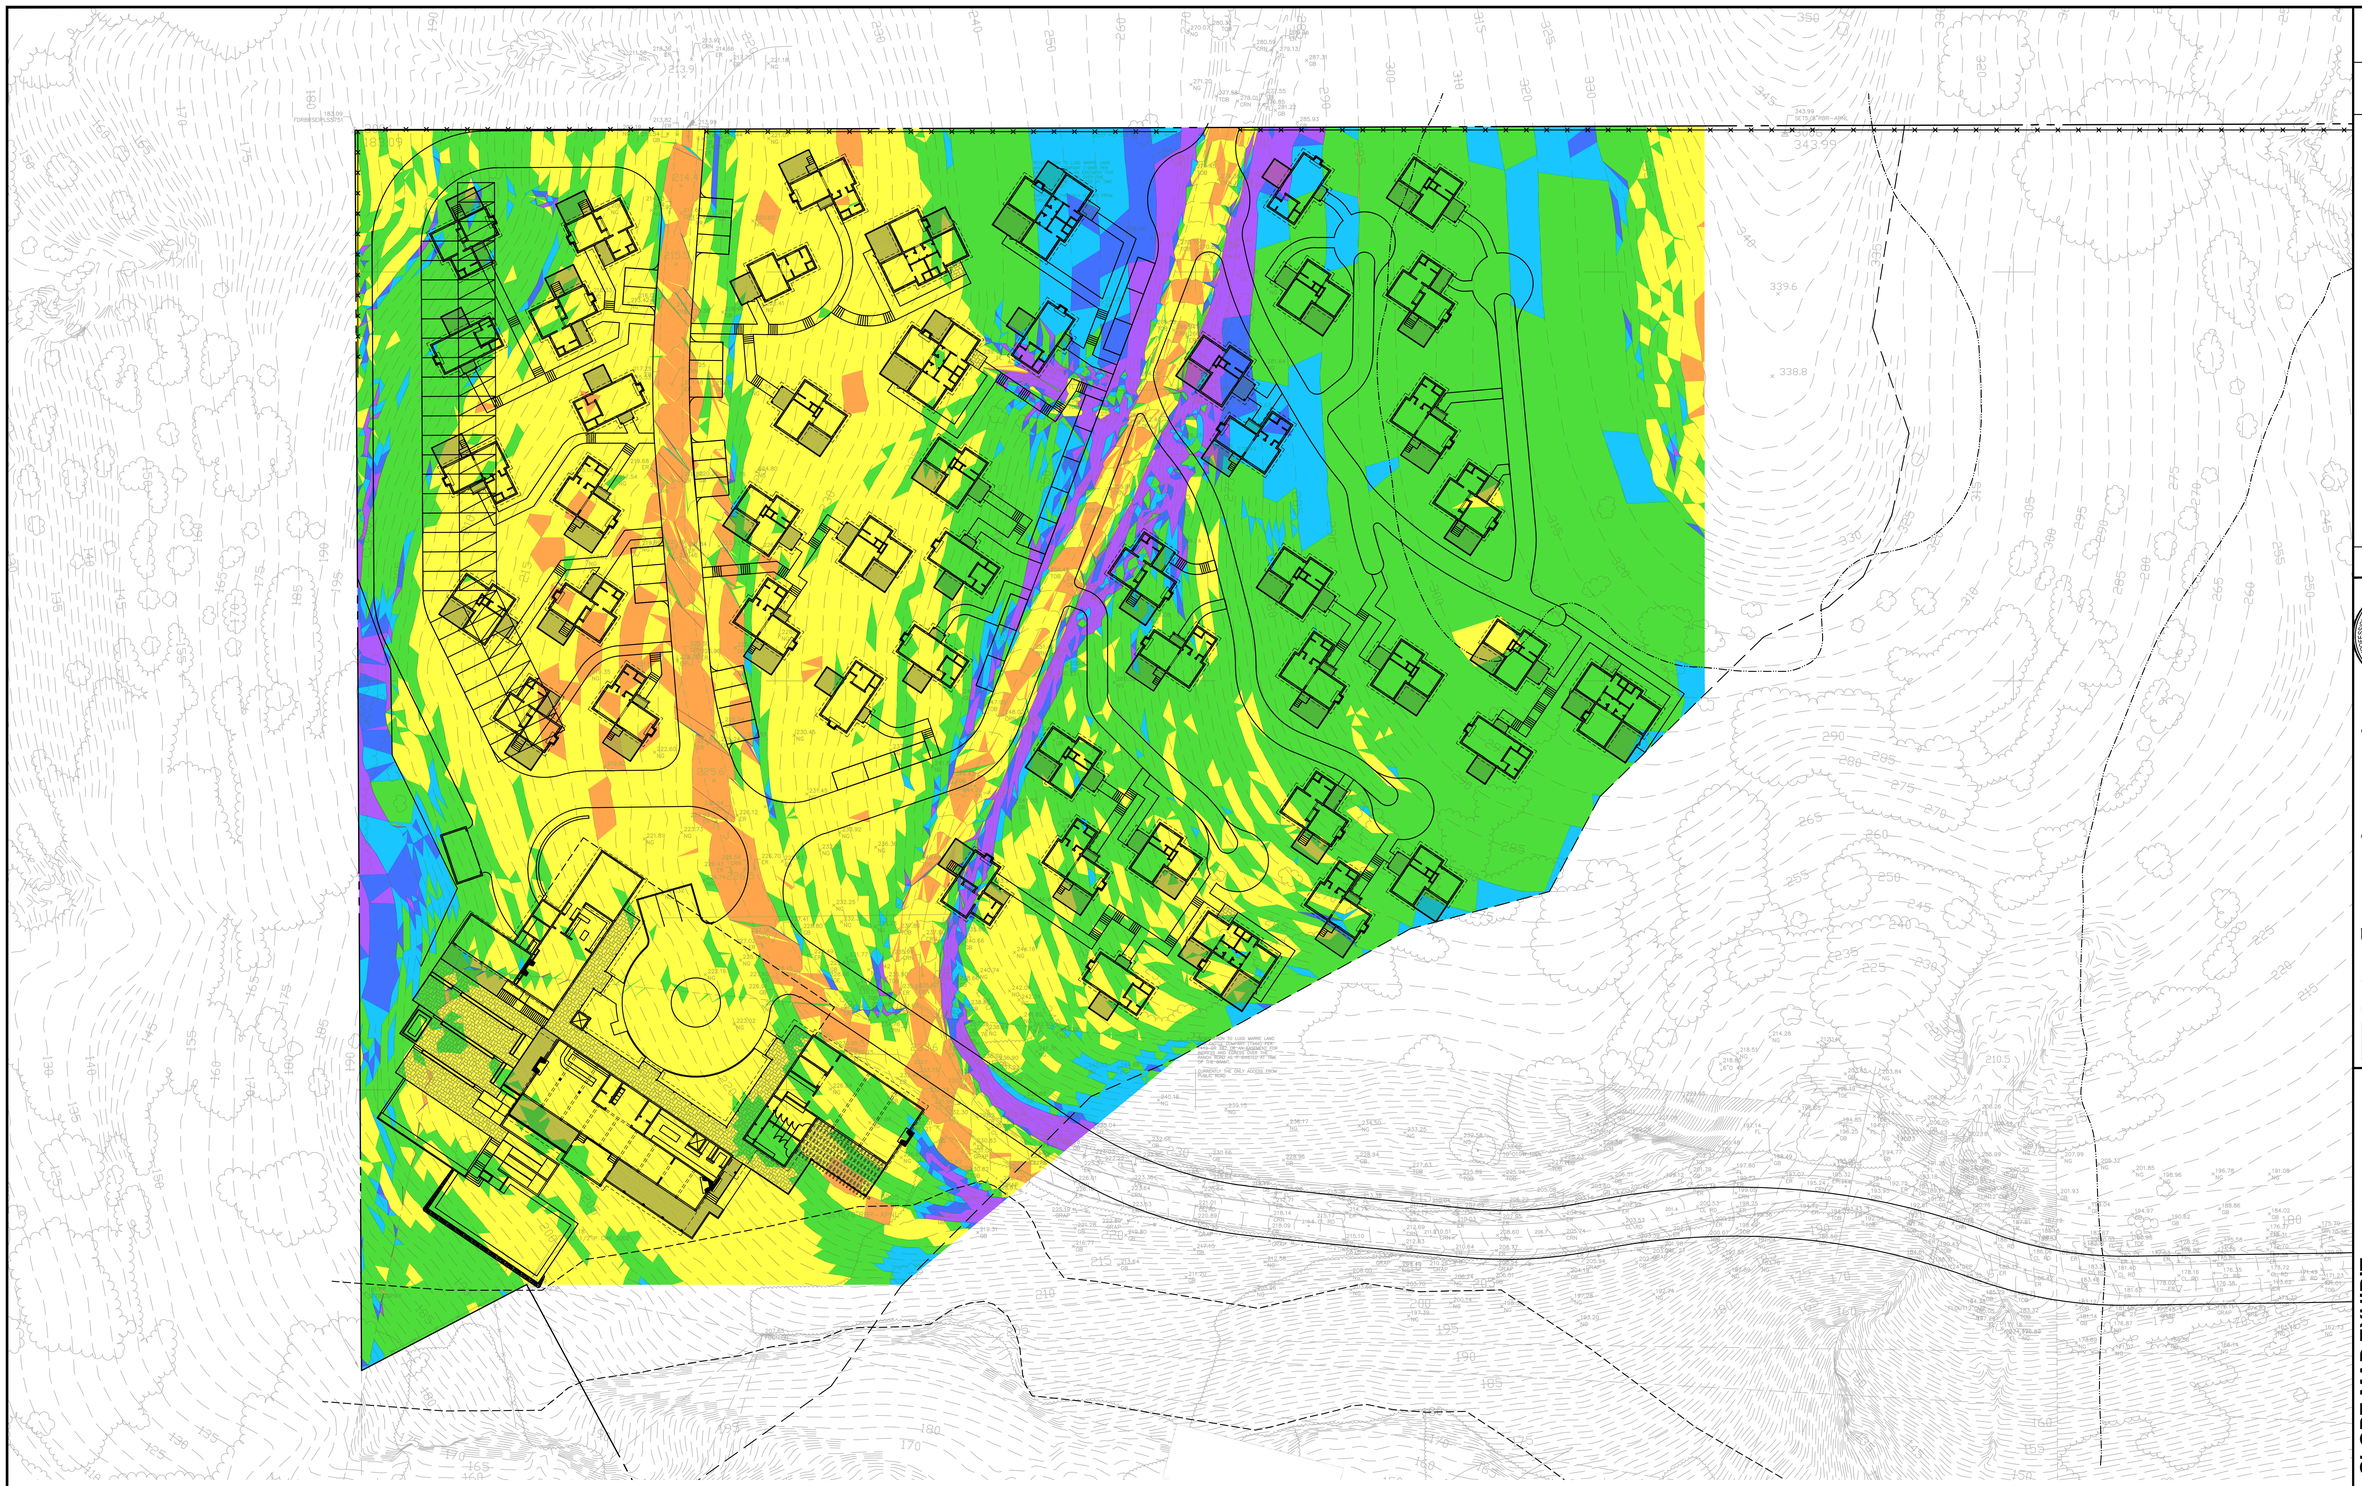

Slopes Table				
Number	Minimum Slope	Maximum Slope	Area	Color
1	0.00%	10.00%	17469.30	
2	10.00%	20.00%	126999.80	
3	20.00%	30.00%	134014.54	
4	30.00%	35.00%	20808.92	
5	35.00%	40.00%	8366.94	
6	40.00%	99999910.00%	11568.44	

IMPORTANT NOTICE

ALL EXISTING UTILITY LOCATIONS ARE APPROXIMATE. CONTRACTOR IS TO NOTIFY UNDERGROUND SERVICE ALERT TWO WORKING DAYS PRIOR TO STARTING ANY EXCAVATION OR RESURFACING.

CALL TOLL FREE 1-800-422-4133

N

SCALE: 1"=30'
GRAPHIC SCALE
0 30 60 90

NO.	DESCRIPTION	DATE	APPROVED
	REVISIONS		

FLOWERS & ASSOCIATES, INC.
201 N. Calle Cesar Chavez, Suite 100
Santa Barbara, CA 93103
Telephone (805) 966-2224
PRELIMINARY

BY: _____ NOT FOR CONSTRUCTION _____ DATE: _____

REGISTERED PROFESSIONAL ENGINEER ROBERT A. SCHMITZ No. 71335 CIVIL STATE OF CALIFORNIA

F&A CIVIL ENGINEERING · PLANNING · CONSTRUCTION MANAGEMENT

SLOPE MAP EXHIBIT

THE COTTAGES AT POINT SAN LUIS
PRELIMINARY SITE IMPROVEMENT PLANS
APN 076-174-009
COUNTY OF SAN LUIS OBISPO, CALIFORNIA

DATE: 08/14/2018

SHT. ____ OF. ____

THESE PLANS HAVE BEEN PREPARED SOLELY FOR USE FOR THE PROJECT SCOPE AND SITE SPECIFICALLY IDENTIFIED HEREON AT THE TIME THESE PLANS ARE SIGNED. THE ENGINEER PREPARING THESE PLANS WILL NOT BE RESPONSIBLE FOR, OR LIABLE FOR, USE OF ANY PART OF THESE PLANS, INCLUDING ANY NOTE OR DETAIL, FOR ANY UNAPPROVED OR REVISED PROJECT SCOPE, OR FOR ANY OTHER PROJECT AT THIS OR ANY OTHER SITE.

W.O. 1782

PLOTTED: Tuesday, August 14, 2018 2:40:21 PM
1782_SLOPE MAP EXHIBIT.DWG
IMAGE_FILE: L:\Systems\1Users\Shane\2000\2000WDS\0_Blocks\SSALS-SSI_BLOCKS.RVT_STAMP_1.JPG
xref: 1782_TOPO_OT-180_Ando_Cottages_ST (1-22-17).dwg, topo_ST-180_ando cottages_st (1-22-17).dwg]
xref: 1782_ARCH_TOPO_Site Plan_2018-02-12 (Lowers).dwg]
xref: 1782_ARCH_TOPO_Site Plan_2018-02-12 (Lowers).dwg, arch_1505_site plan_2018-02-12.dwg]
X:\2017\1782\DGN_EXHIBITS\1782_SLOPE MAP EXHIBIT.dwg, 8/14/2018 2:40:12 PM, CEdmnd