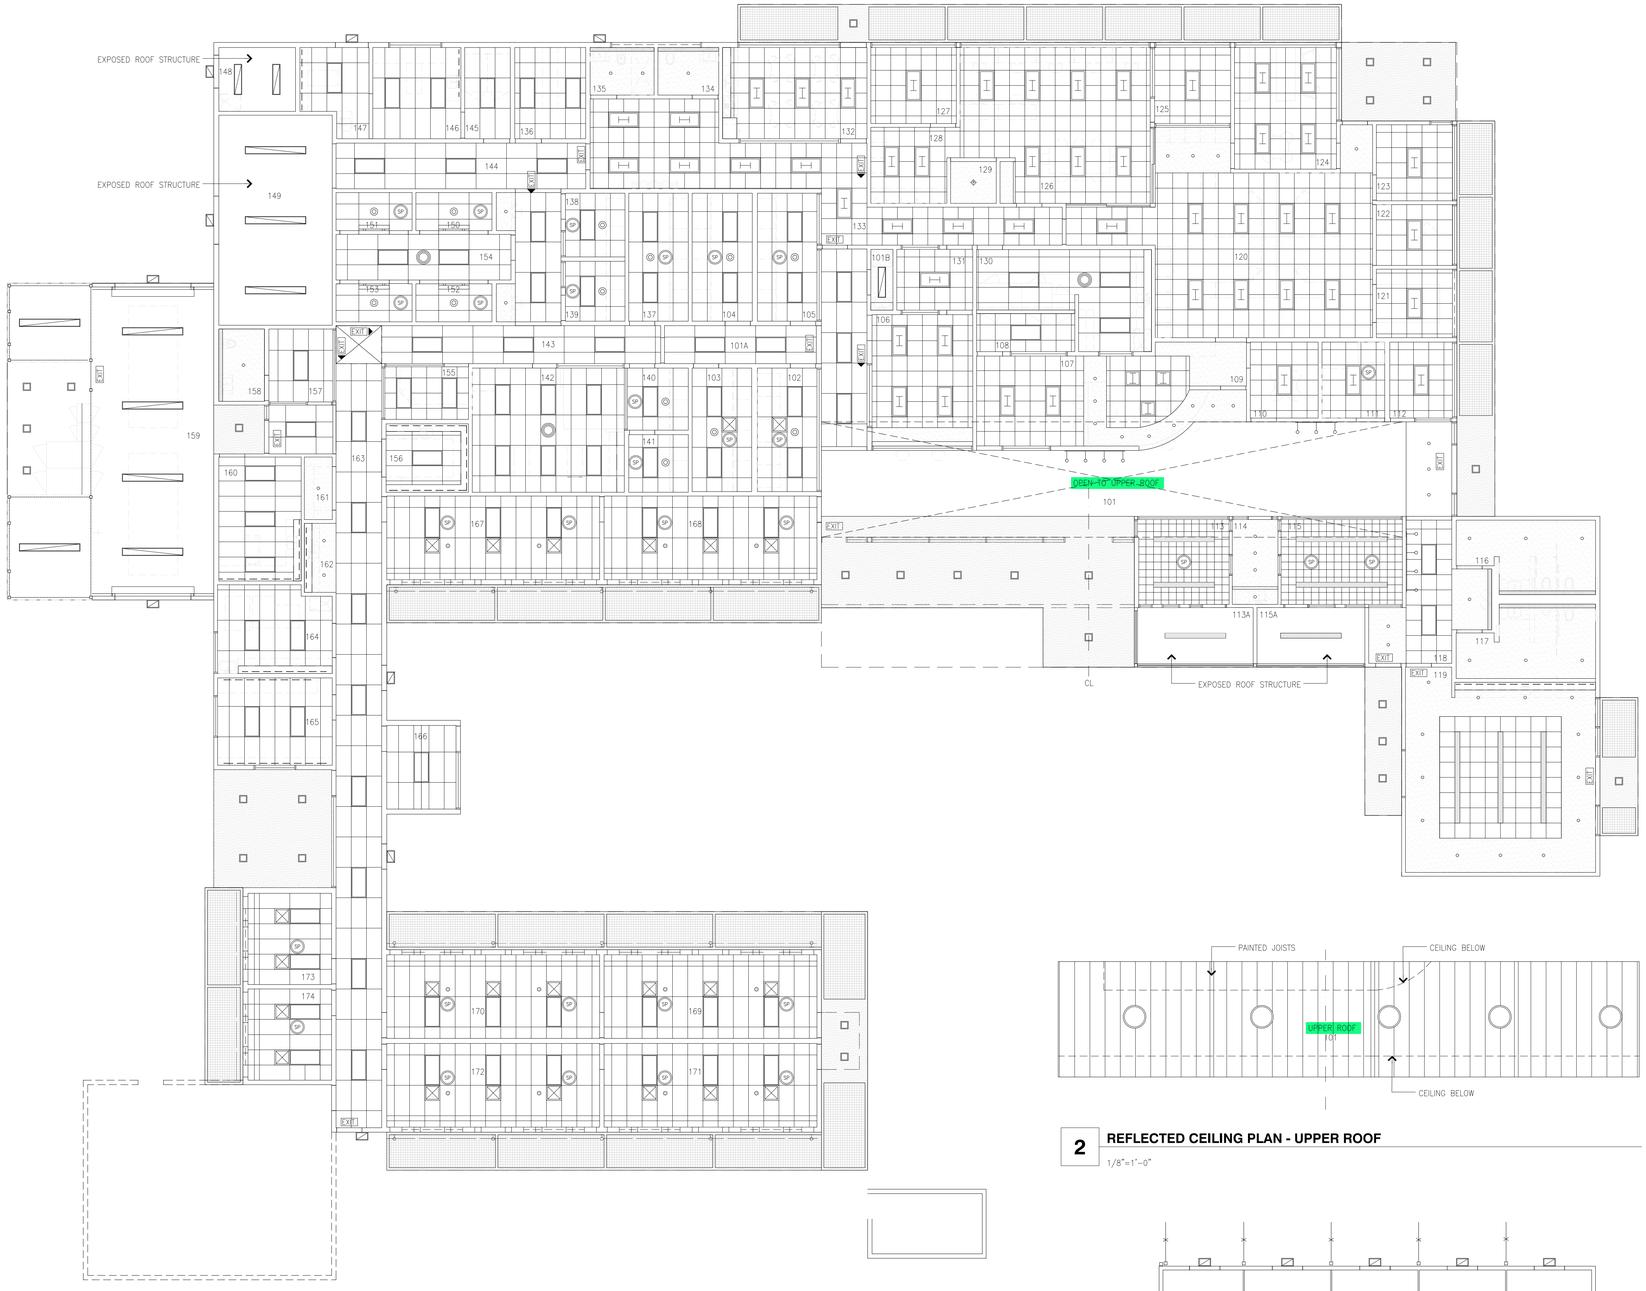

1 REFLECTED CEILING PLAN

1/8"=1'-0"

REFLECTED CEILING KEY NOTES

1. RECESSED PROJECTION SCREEN, SEE X/AX.X.
2. RECESSED TRACK FOR OPERABLE PARTITION WALL, SEE X/AX.X
3. LAMTEC OVER INSULATION AT EXISTING ROOF FRAMING
4. PROJECTOR
5. REPLACEMENT SKYLIGHT
6. 4X4 OR 4X8 DOUBLE LAYERED ACRYLIC SKYLIGHT W/ FLARED GYP. BD; SIDES.
7. MOTORIZED COILING GRILL
8. WHERE FIXTURES ARE LOCATED IN CEILING TILES, CENTER FIXTURE ON CEILING TILE IN BOTH DIRECTIONS.
9. AT ACCESSORIES, PAINT BLACK ALL WALLS, DUCTS, ETC.ABOVE OPEN GRID CEILING. GRID, LIGHT TRIM, HOUSINGS ARE TO BE BLACK.
10. MECHANICAL DUCTS

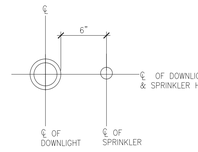

TYP. SPRINKLER HEAD LAYOUT @ LIGHT

2 REFLECTED CEILING PLAN - UPPER ROOF

1/8"=1'-0"

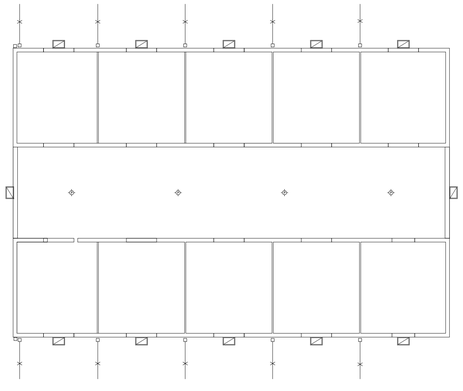

3 REFLECTED CEILING PLAN - BARN

1/8"=1'-0"

REFLECTED CEILING PLAN LEGEND

- CEMENT PLASTER
- GYP. BD.
- METAL SUN SHADE GRILLE
- CEILING MOUNTED EXIT SIGN. ARROW INDICATES DIRECTION OF EXIT AND MUST BE PRESENT ON SIGN.
- SMOKE ALARM
- VACUUM HOSE, CEILING MOUNTED
- CEILING MOUNTED SPEAKER
- WALL-MOUNTED SPEAKER
- LAY-IN SPEAKER WITH "BLACK" 2x2 METAL PANEL @ OGC
- SPRINKLER HEAD. SHOWN FOR DESIGN LAYOUT ONLY. TO BE SUBMITTED BY DESIGN/BUILD FIRE PROTECTION SUBCONTRACTOR
- SIDE MOUNT SPRINKLER HEAD
- SUPPLY AIR DIFFUSER, SMD
- RETURN AIR DIFFUSER, SMD
- LINEAR DIFFUSER, SMD
- ACOUSTICAL TILE 2X4
- ACOUSTICAL TILE 2X2
- ACOUSTICAL TILE 1X1 ADHESIVE APPLIED
- RECESSED LINEAR WALL FIXTURE
- UNDERCOUNTER LIGHT FIXTURE
- 2x4 RECESSED LED FIXTURE
- 2x4 INDIRECT RECESSED LED FIXTURE
- 2x2 INDIRECT RECESSED LED FIXTURE
- RECESSED DOWNLIGHT FIXTURE – ALWAYS CENTERED WHERE LOCATED IN 2x2 OR 2x4 TILE PATTERN, U.O.N.
- SOLAR TUBE, 14" DIA.
- SOLAR TUBE, 22" DIA.
- CEILING PENDANT LIGHT FIXTURE
- WALL MOUNTED LIGHT FIXTURE
- LINEAR LED FIXTURE
- WALL MOUNTED LED FIXTURE
- TRACK LIGHT – LOCATE 24" FROM WALL, U.O.N.
- RECESSED SOFFIT LIGHT
- LINEAR RECESSED LED LIGHT FIXTURE,
- HANGING LED FIXTURE
- DISPLAY LIGHT
- PENDANT LIGHT FIXTURE
- WALL MOUNTED EXTERIOR LIGHT

SWATT MIERS ARCHITECTS

5845 Doyle Street, Suite 104
Emeryville, CA 94608
Tel: 510 985 9779
Fax: 510 985 0116
www.swattmiers.com

LICENSED ARCHITECT GEORGE M. TSOU No. C10467 STATE OF CALIFORNIA

SLO County Animal Care Facility

865 OKLAHOMA AVE.
SAN LUIS OBISPO, CA.

APN: 073-331-033

Issue

Rev	Date	By	Description

Drawn By
Checked By GM
Job No. 1702
Issue Date: 10/31/2017
Scale AS NOTED

TRUE Reference North

Drawing Title

REFLECTED CEILING PLAN

Sheet

A2.2

These plans, drawings and specifications are the property of Swatt | Miers Architects and any use and/or reuse thereof in part or in whole without the written permission of the Architect is prohibited. Copyright 2010 Swatt | Miers Architects