NUMBER	GRANTOR	GRANTEE	INSTRUMENT	DATE	RECORD	CUSTODIANS NUMBERS	REMARKS
1	J.Wigmore et.al.	D. C. Ry.	Deed	May 21, 1888.	Not recorded	111	60 Ft. R/W.
2	J.W.Calkins etal.	" " "	"	Feb. 16, 1889.	Lib. 184 - April 2, 1889 Bk. 24 387 May 10, 1889.	113	" " "

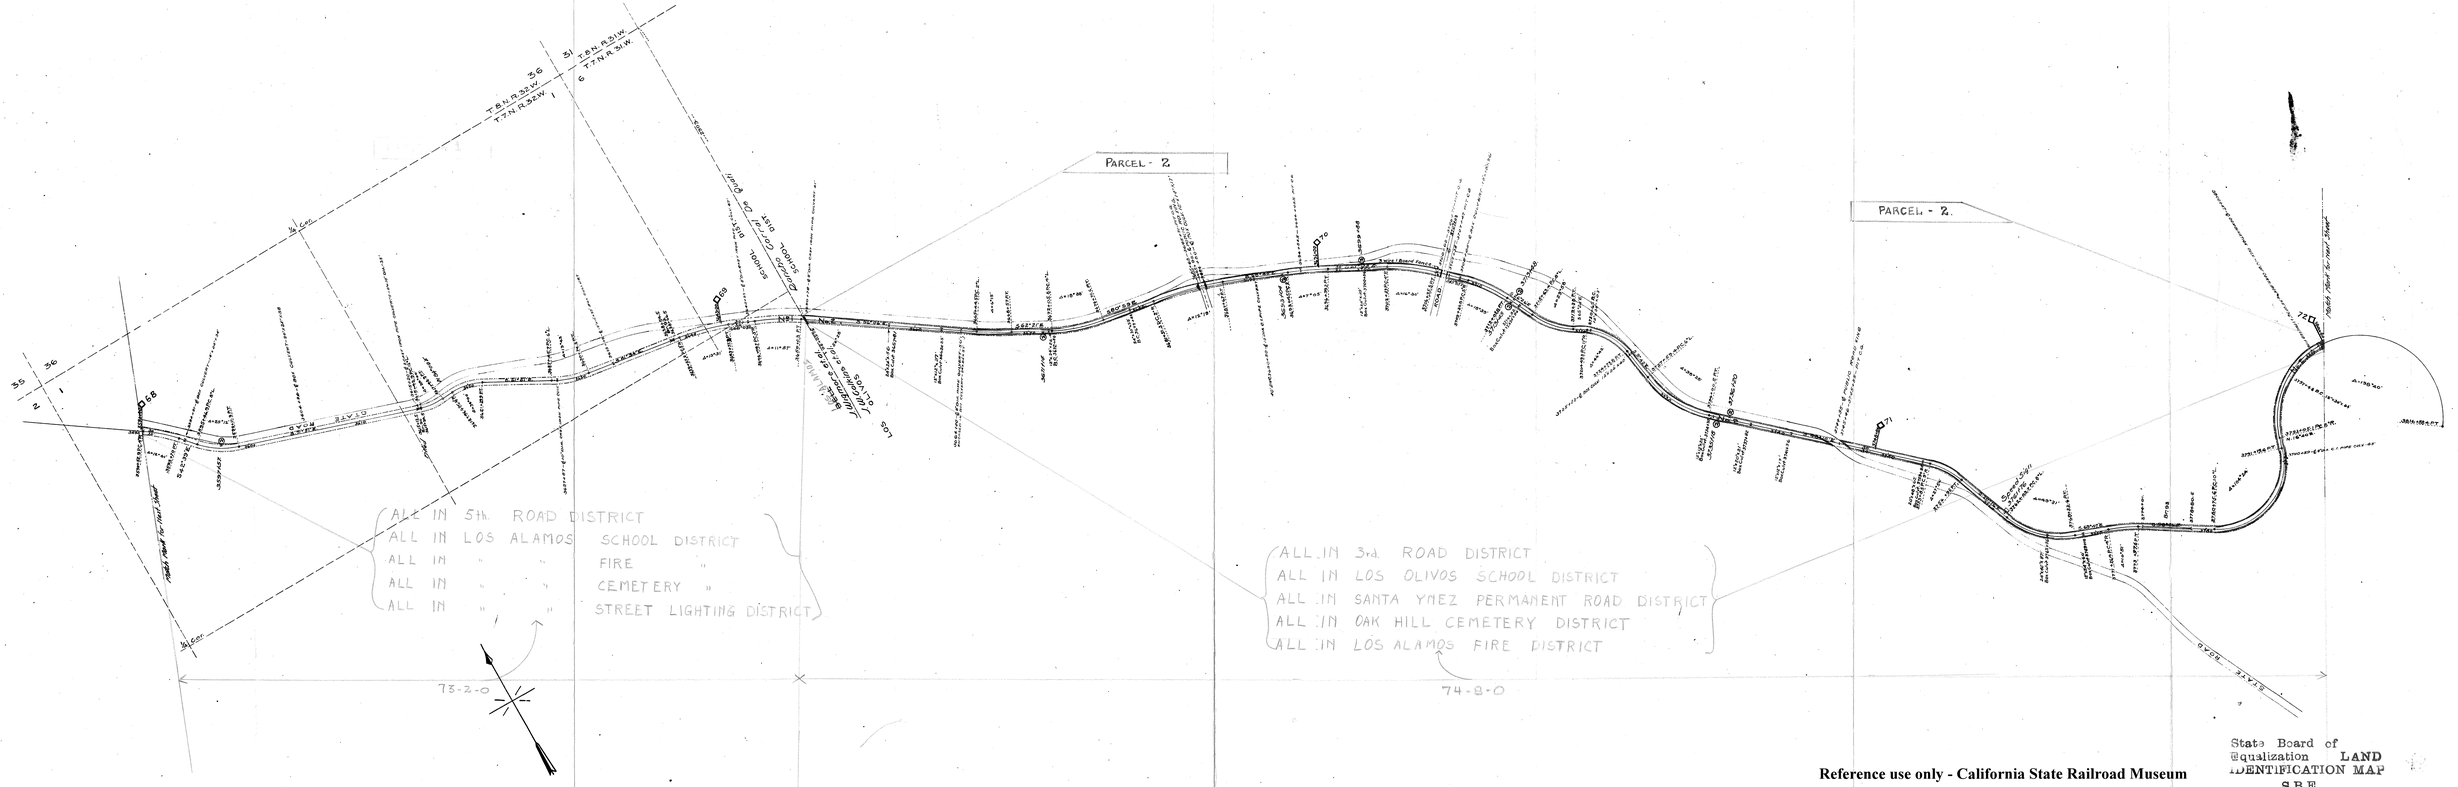

Reference use only - California State Railroad Museum

Rates cancelled and no service performed on this part of line

Checked with County Assessor

SHEET NUMBER 15 OF 19 SHEETS
MAIN LINE FROM SURVEY
STATION 0+00 TO SURVEY STATION 401+590

CHIEF ENGINEER

State Board of Equalization LAND IDENTIFICATION MAP
S.B.E.
MAP No. 855-42-9

MAIN LINE
RIGHT - OF - WAY AND TRACK MAP

PACIFIC COAST RAILWAY
OPERATED BY THE
PACIFIC COAST RAILWAY COMPANY
STATION 339+40 TO STATION 380+60
SCALE 1 INCH=400 FEET JUNE 30 1916
OFFICE OF CHIEF ENGINEER SEATTLE WASHINGTON