PLAT
of the
GUADALUPE RANCHO
finally confirmed to
Diego Olivera et al.
Surveyed under instructions from the
U.S. SURVEYOR GENERAL
by
J. E. Terrell Dep. Sur.
September, 1860
Containing 32.408 3/100 Acres.
Scale 80 Chs. to 1 inch
Variation 14° 15 East.

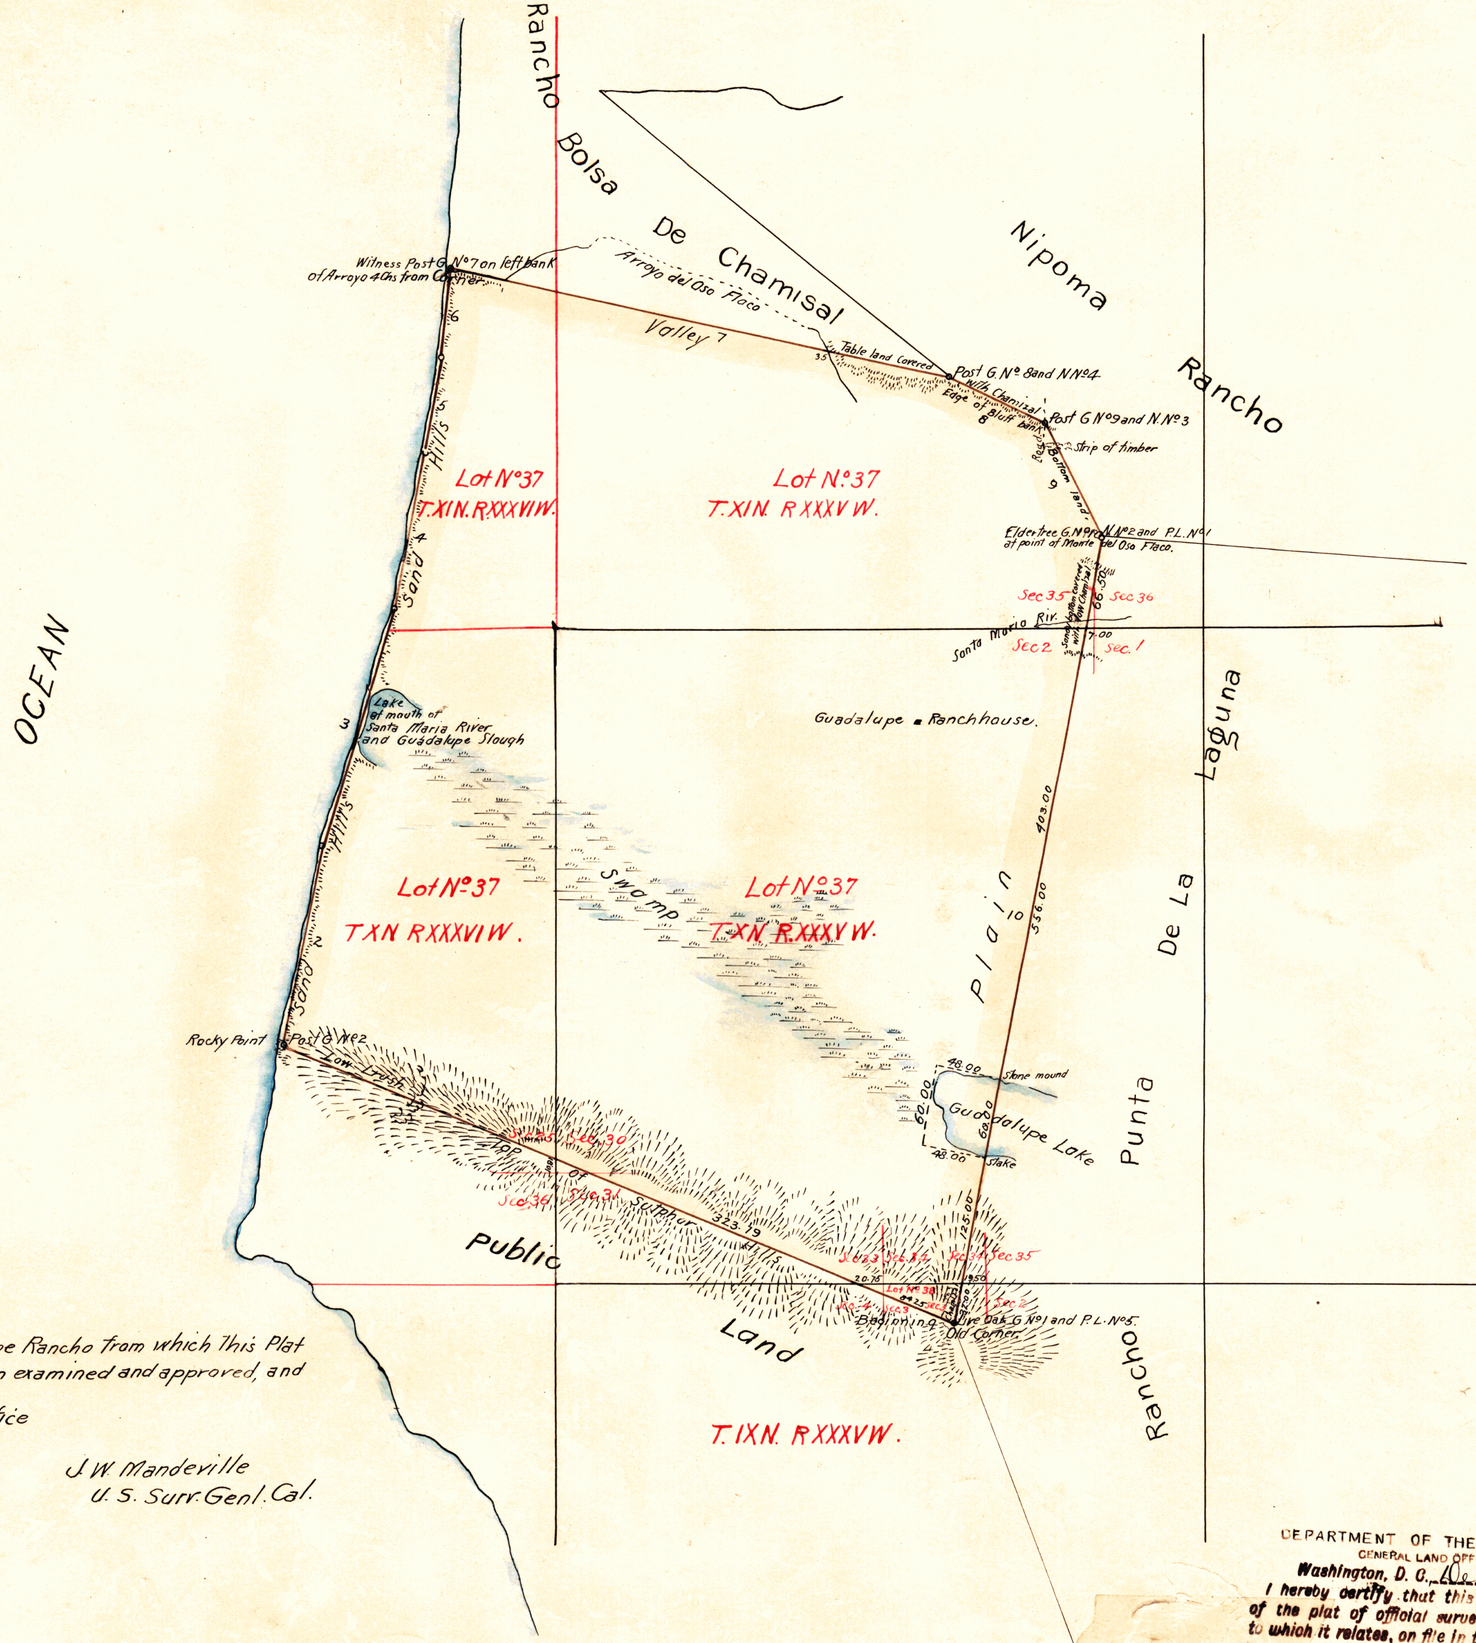

Boundaries

N°	Course	Dist
1	N 67 3/4 W.	541.90
2	N. 14 1/4 E.	150.00
3	N. 15 1/4 E.	180.00
4	N. 12 1/2 E	120.00
5	N. 9 3/4 E.	70.00
6	N. 6 E.	64.00
7	S. 77 3/4 E.	382.40
8	S. 66 1/4 E	86.00
9	S 26 1/2 E.	95.80
10.	S. 11 W	588.00

Aggregate 2272.10 = 28 Miles, 32 Chs. 101 Lks.

The field notes of the Guadalupe Rancho from which this Plat has been made out have been examined and approved, and are on file in this Office
U.S. Surveyor General's Office
San Francisco California
January 29th 1861.

J.W. Mandeville
U.S. Surv. Genl. Cal.

Note, A notice of the approval of this plat of Survey has been published in accordance with the Act of Congress of June 14th 1860, in the "Los Angeles Star" the first publication thereof being on the 23d of February, and the last on the 16th of March 1861. Also in the paper nearest the land, being the "Santa Barbara Gazette," the first publication thereof being on the 14th of February, and the last on the 7th of March 1861.

This plat has remained in this Office subject to inspection from the date of the approval thereof

J.W. Mandeville
U.S. Surv Genl Cal.

DEPARTMENT OF THE INTERIOR,
GENERAL LAND OFFICE,
Washington, D. C., Dec 11, 1908.
I hereby certify that this is a true copy of the plat of official survey of the lands to which it relates, on file in this office.

Recorder, General Land Office.

SEAL

A full true and correct Copy of the Original Plat on file in this Office
U.S. Surveyor General's Office
San Francisco California
May 25th 1863

E.F Beale
U.S. Surv. Genl Cal.

0 426

353A