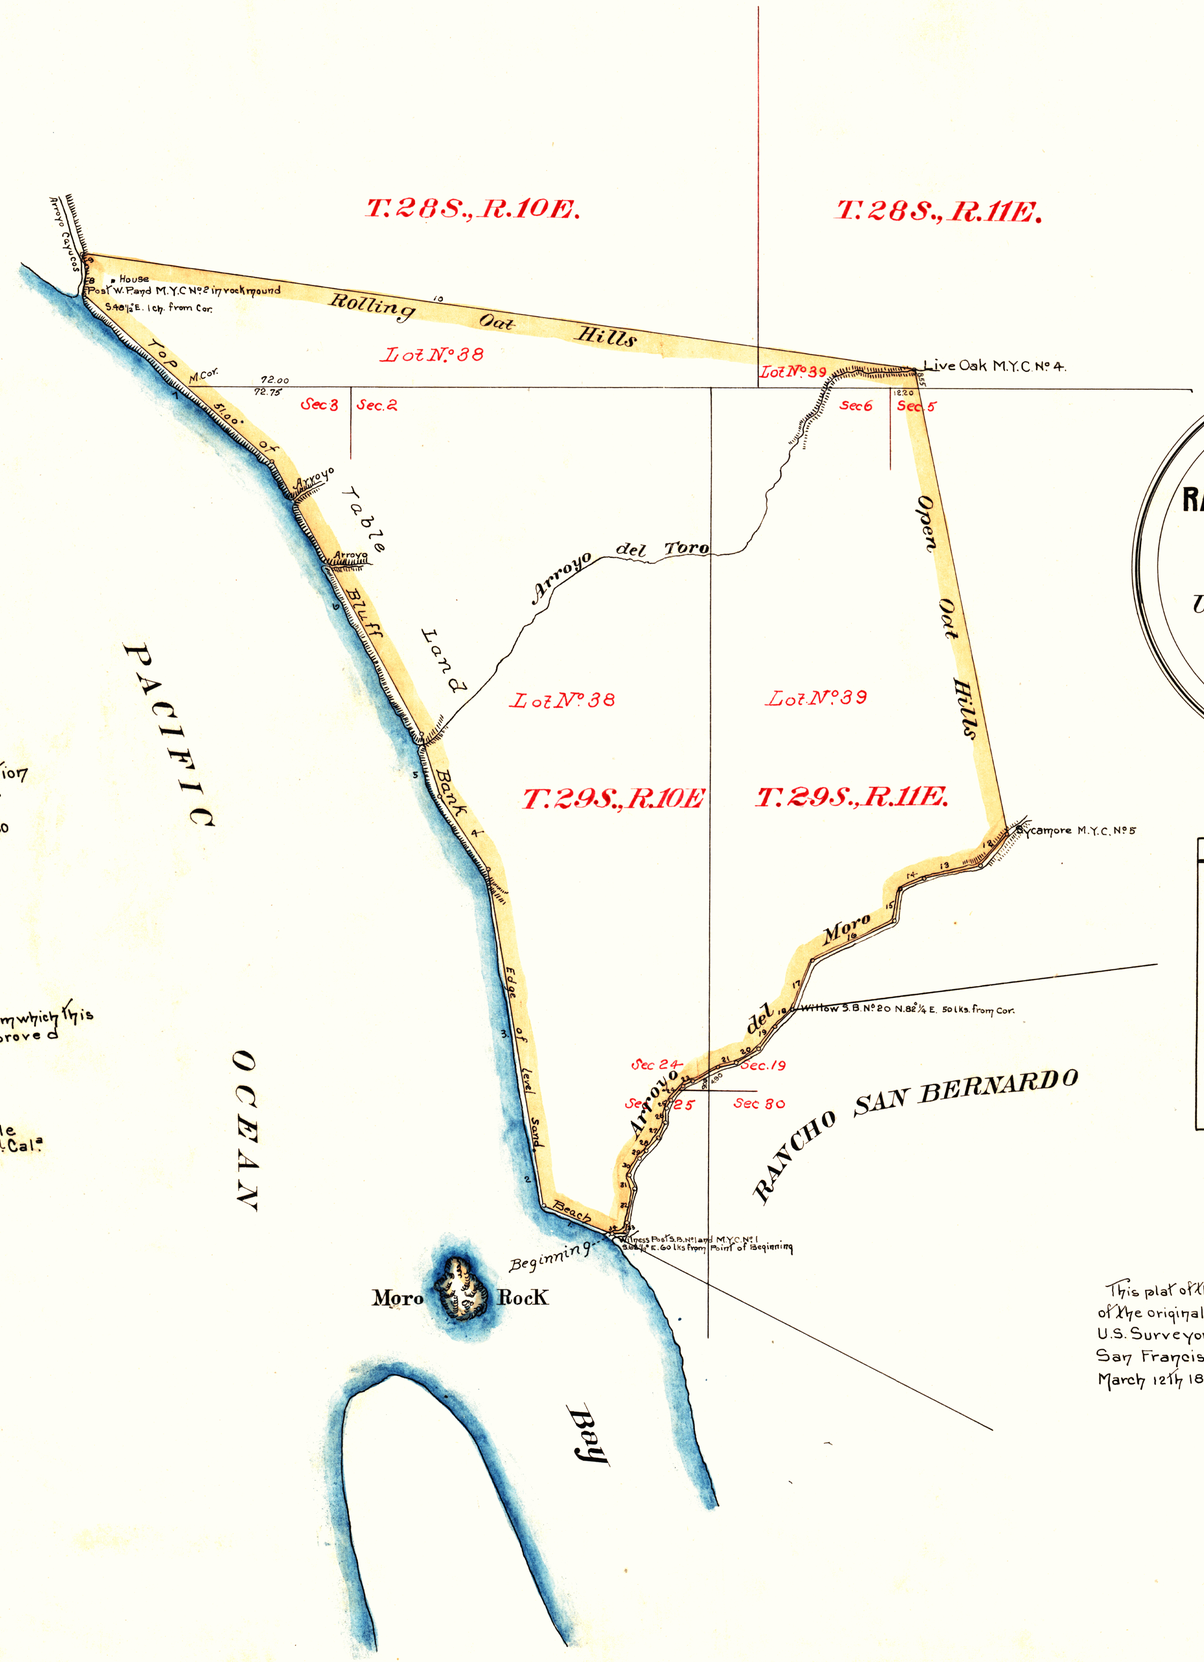

PLAT
of the
RANCHO MORO Y CAYUCOS
finally confirmed to
James McKinley
Surveyed under instructions from the
U.S. SURVEYOR GENERAL
by
J. E. Terrell, Dep. Sur.
January 1861
Containing 8845 49/100 Acres
Scale 40 chs. to 1 inch
Variation 14°30' E.

Note – Notice of the approval of this plat and its retention in Office for four weeks subject to inspection, was published from 2nd of May to 1st of June 1861, in pursuance of the Act of Congress of June 14th 1860
J.W. Mandeville
U.S. Surv. Genl Cal.

The field notes of the Rancho Moro y Cayucos and from which this plat has been made out, have been examined and approved and are on file in this Office
U.S. Surveyor General's Office
San Francisco, California
May 2nd 1861

J.W. Mandeville
U.S. Surv. Genl Cal.

Boundaries

No	Course	Dist.	No	Course	Dist.
1.	N. 70¼ W.	33.00	18.	S. 4.8 W.	11.00
2.	N. 12 W.	25.00	19.	S. 37¼ W.	13.00
3.	N. 9 W.	194.00	20.	S. 63¼ W.	12.30
4.	N. 33½ W.	36.00	21.	S. 76¼ W.	7.40
5.	N. 16¼ W.	30.00	22.	S. 57¾ W.	12.70
6.	N. 28¼ W.	140.00	23.	S. 68¾ W.	5.30
7.	N. 48½ W.	115.00	24.	S. 44½ W.	7.75
8.	N. 10 E.	14.00	25.	S. 22½ W.	4.72
9.	N. 25½ W.	6.00	26.	S. 12¼ W.	6.00
10.	S. 81° 54' E.	376.31	27.	S. 18¾ W.	7.86
11.	S. 11¼ E.	214.82	28.	S. 35 W.	7.35
12.	S. 38 W.	18.00	29.	S. 54¾ W.	4.90
13.	S. 75½ W.	29.00	30.	S. 24¼ W.	10.00
14.	S. 65½ W.	10.00	31.	S. 23½ E.	6.30
15.	S. 8¾ W.	15.00	32.	S. 12¼ W.	15.00
16.	S. 65 W.	40.00	33.	S. 10½ W.	5.30
17.	S. 21¼ W.	25.00	34.	West	6.30
		1261.13			142.68
					1261.13

Aggregate of Exterior Boundaries 14038/= 17 miles 48 chs. 8/ lks.

This plat of the Rancho Moro y Cayucos is a full true and correct copy of the original on file in this Office.
U.S. Surveyor General's Office
San Francisco, California.
March 12th 1877.

SEAL

H. G. Rollins
U.S. Surv. Genl. Cal.

DEPARTMENT OF THE INTERIOR,
GENERAL LAND OFFICE,
Washington, D. C. June 2nd 1910
I hereby certify that this is a true copy of the plat of official survey of the lands to which it relates, on file in this office.
Recorder, General Land Office.

Notes in K-7

0 399

325