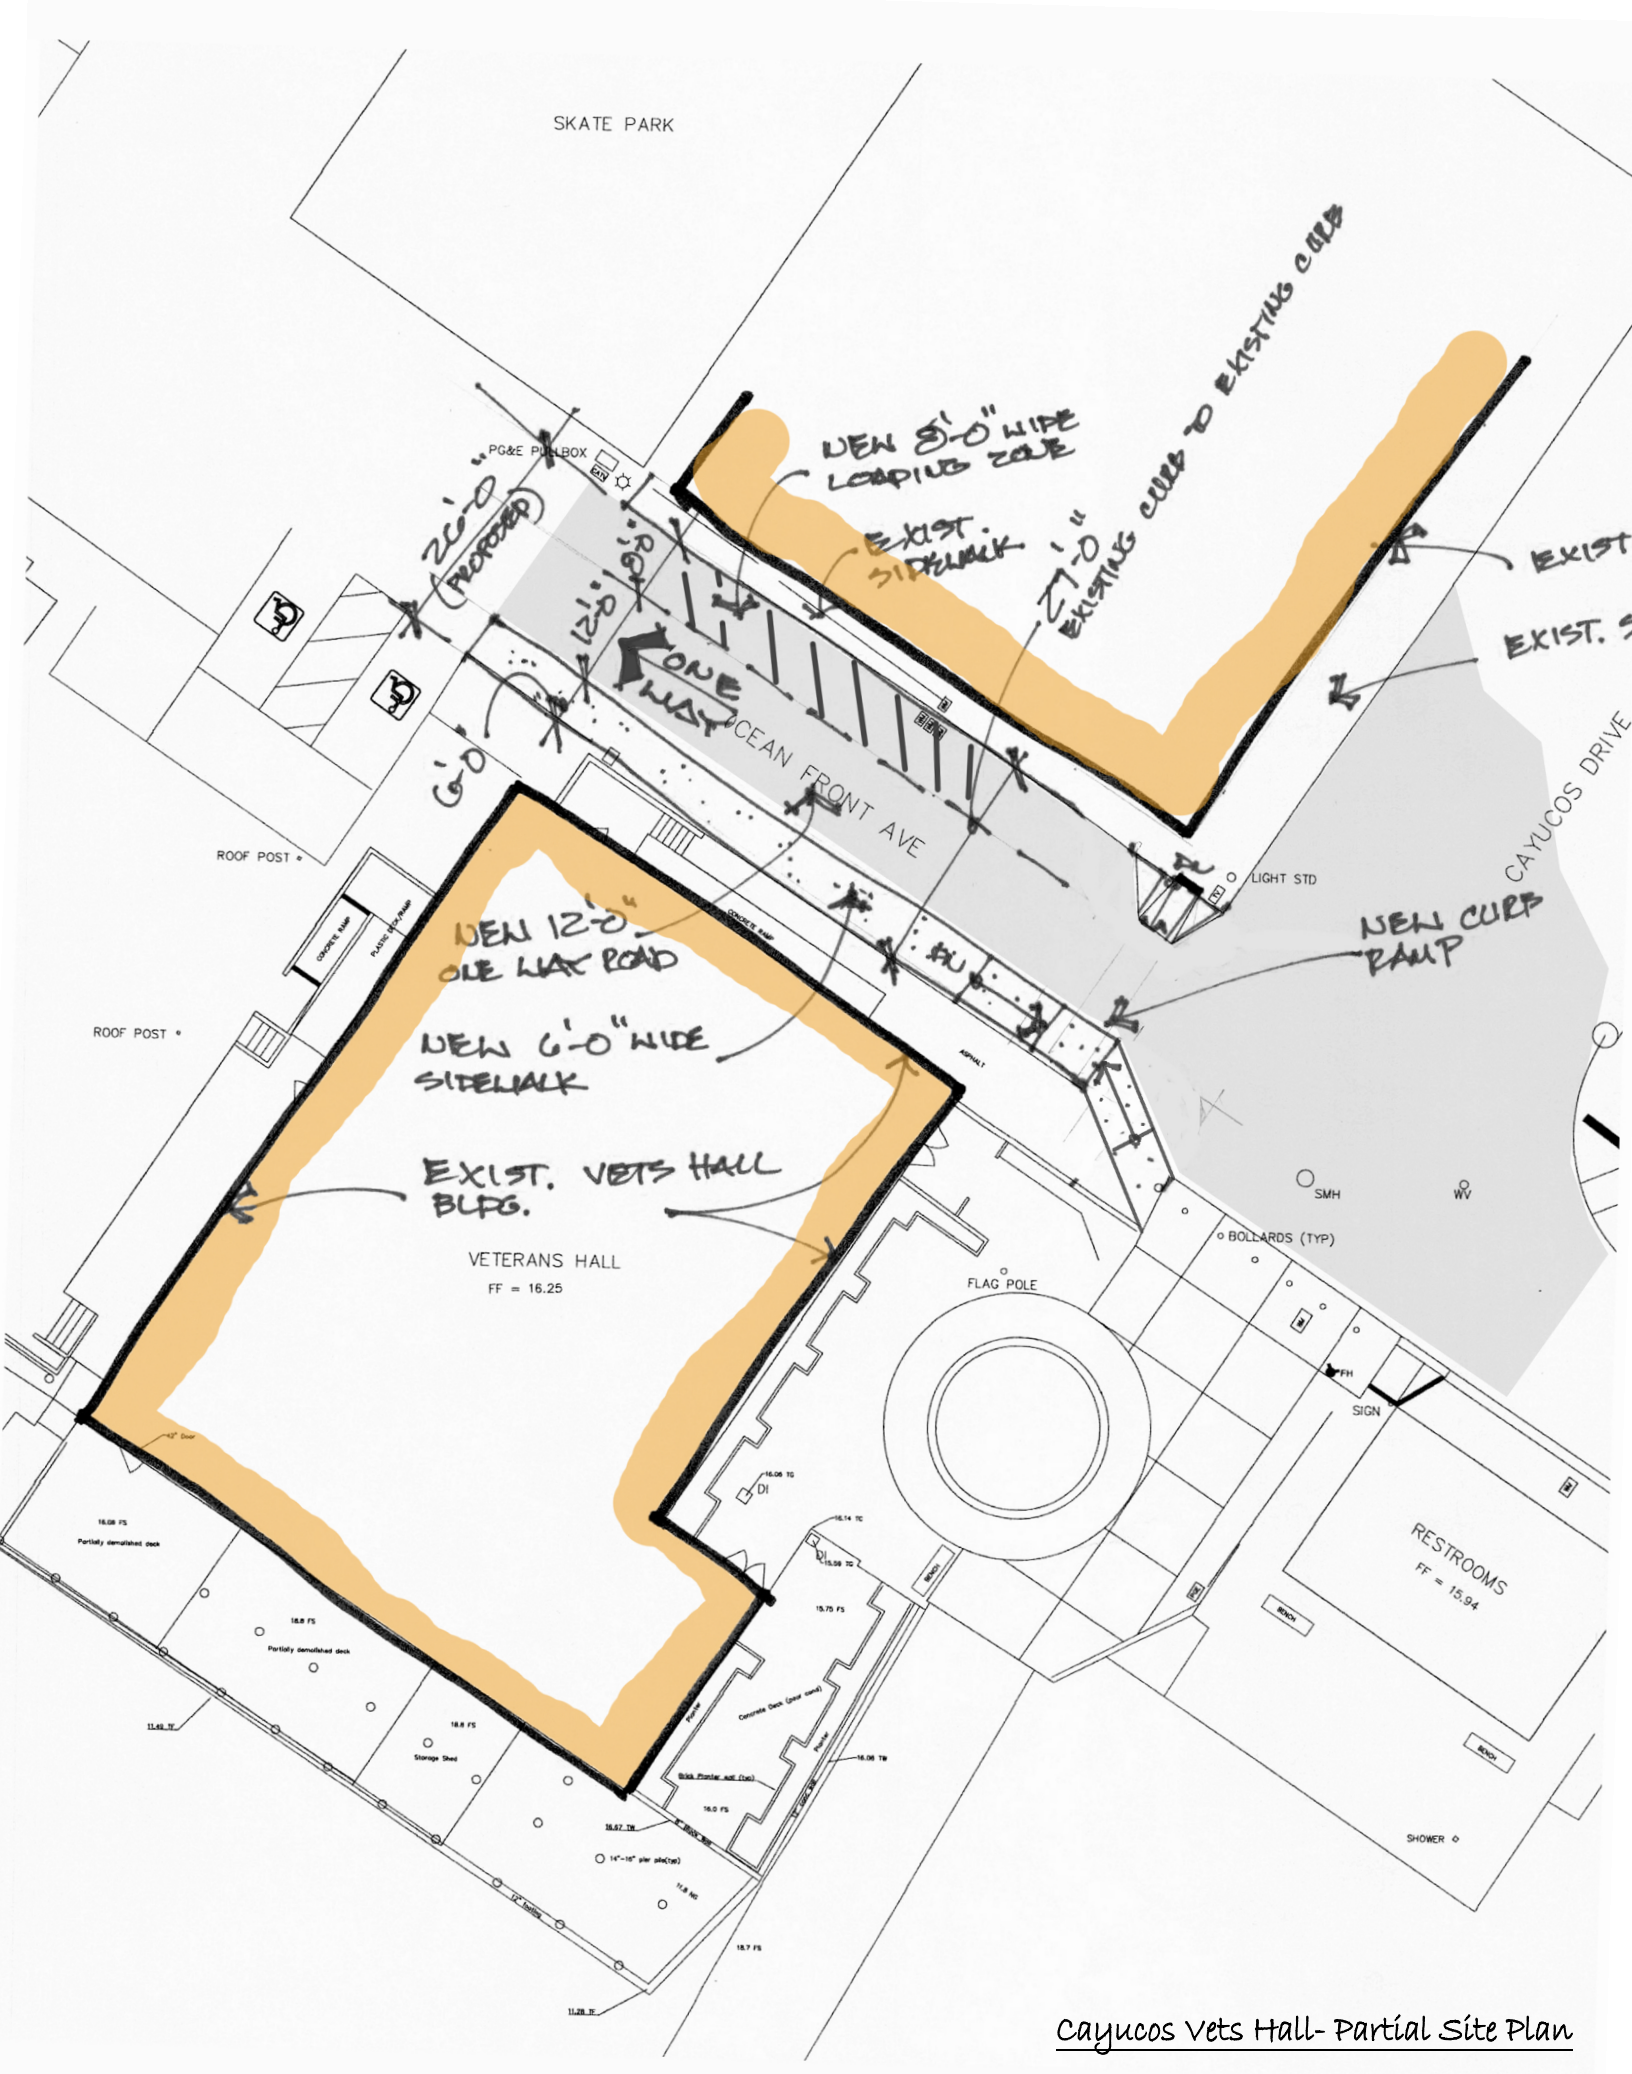


Cayucos Vets Hall- Partial Site Plan